GENERAL NOTES:

1) ALL DOORS 3'-0" UNLESS OTHERWISE NOTED.
2) DIMENSIONS ARE FOR INTERIOR REFERENCE ONLY, AND DO NOT REFLECT TOTAL SUITE SQUARE FOOTAGE.
3) CEILING HEIGHTS VARY THROUGHOUT.

ELECTRICAL PANEL INFORMATION:

EP1- SIEMENS CAT# G4242ML5200CU-2
208Y/120 VOLTS 3PH 4 WIRE
200 AMP
EP2- SIEMENS CAT# G4242ML5200CU-2
208Y/120 VOLTS 3PH 4 WIRE
200 AMP

COMBINATION EXIT SIGN AND EMERGENCY BATTERY LIGHT, NUMBER OF HEADS INDICATED, WALL OR CEILING MOUNTED.

EMERGENCY LIGHTS

EXIT LIGHT-CEILING OR WALL MOUNTED

FIRE EXTINGUISHER

SPRINKLER

HATCH PATTERNS:

BRICK

EIFS

CONCRETE

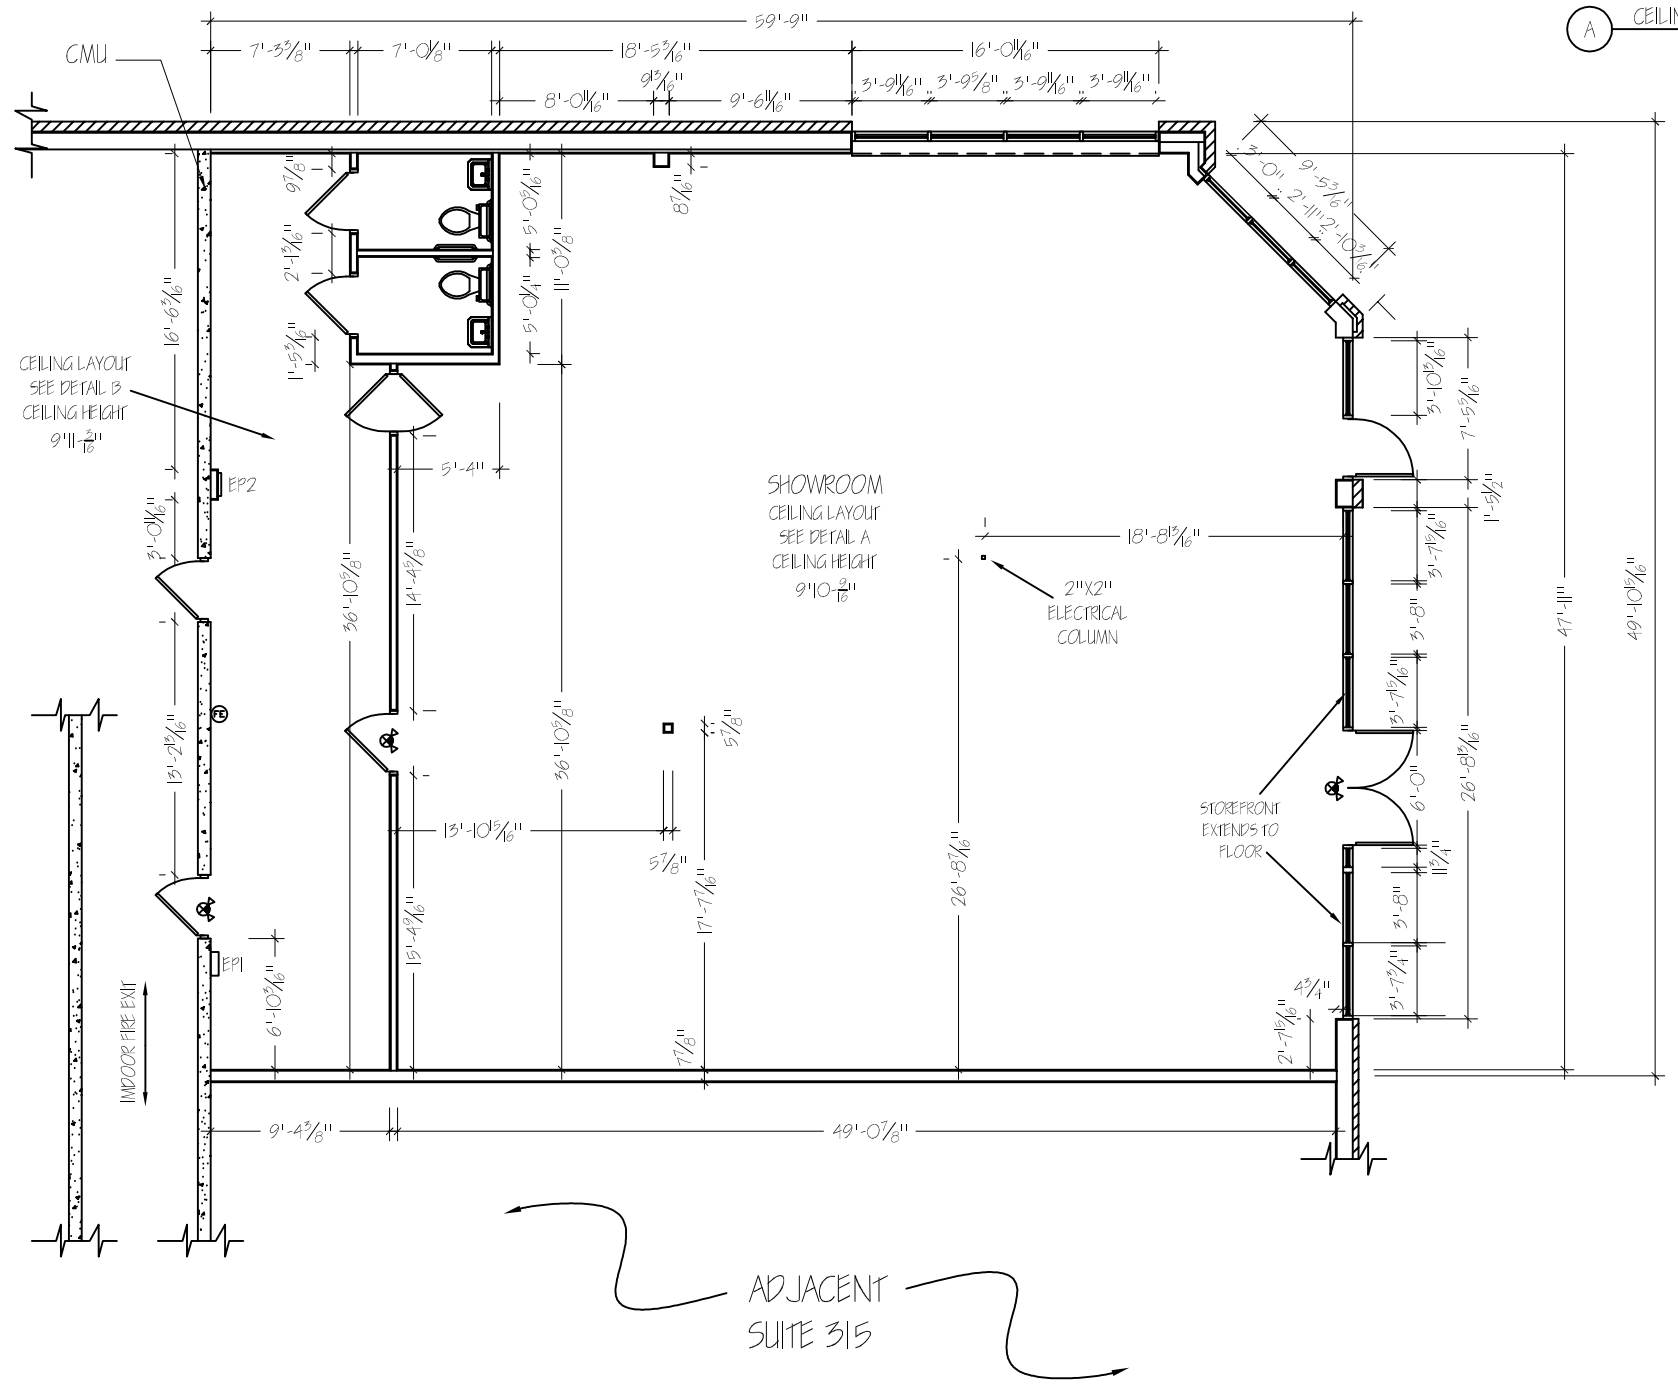

2' X4' DROP TILE W/ INLAY FLORESCENT LIGHTING, SPRINKLER SYSTEM & VENTS

A CEILING LAYOUT
NTS

2' X4' DROP TILE W/ INLAY FLORESCENT LIGHTING, SPRINKLER SYSTEM & VENTS

B CEILING LAYOUT
NTS

MALON D MIMMS CO
85-A MILL ST.
ROSWELL, GA 30075
770-518-1100

KINGS MARKET SHOPPING CENTER
SUITE 300
1425 HOLCOMB BRIDGE ROAD
ROSWELL, GA 30067

SPACE PLAN

DRAWN	NORDNESSON
CHECKED	
DATE	02/22/2010
SCALE	AS SHOWN
JOB NO.	MMM15000X
SHEET	A-1

1 OF SHEETS 1